



DQA: \_\_\_\_\_ Date: \_\_\_\_\_

## WORK ORDER NON-CONFORMANCE / UPDATE



QA Closed: \_\_\_\_\_ Date: \_\_\_\_\_

Work Order update only ☐

|   |  |   |  |   |  |  |  |   |  |
|---|--|---|--|---|--|--|--|---|--|
| Work Order: _____<br><br>Part No. _____<br><br>NCR No. _____   |  | <b>DISPOSITION</b><br><br>Rework <input type="checkbox"/><br>Scrap <input type="checkbox"/><br>Use-as-is <input type="checkbox"/><br>Suspected Unapproved <input type="checkbox"/>   |  | <b>AGAINST DEPARTMENT/PROCESS</b><br><br><div style="display: flex; justify-content: space-between;"> <div>           Skid-tube <input type="checkbox"/><br/>           Machining <input type="checkbox"/><br/>           Thermoforming <input type="checkbox"/><br/>           Large Fab <input type="checkbox"/> </div> <div>           Cross tube <input type="checkbox"/><br/>           Small Fab <input type="checkbox"/><br/>           Finishing <input type="checkbox"/><br/>           Composite <input type="checkbox"/> </div> <div>           Water Jet <input type="checkbox"/><br/>           Prod. Eng. Coord. <input type="checkbox"/><br/>           Rec/Store/Packaging <input type="checkbox"/><br/>           Supplier <input type="checkbox"/> </div> <div>           Engineering <input type="checkbox"/><br/>           Quality <input type="checkbox"/><br/>           Other <input type="checkbox"/> </div> </div> |  |  |  |   |  |
| Date :   |  | Step #:   |  | QTY Effective :   |  |  |  | MRB (QSI042) Approval<br><br><br>Completed By<br><br>Lead hand / Supervisor<br>Approval Verification<br><br>QC / QA Coordinator<br>Approval |  |
| Description Work Order Deviation   |  |   |  | Disposition   |  |  |  |   |  |
|   |  |   |  |   |  |  |  |   |  |
|   |  |   |  |   |  |  |  |   |  |
| <b>Root Cause</b><br><div style="display: flex; justify-content: space-between;"> <div>           Environment <input type="checkbox"/><br/>           Design <input type="checkbox"/><br/>           Doc/Data <input type="checkbox"/><br/>           Equip/Tooling <input type="checkbox"/><br/>           Handling/Pre <input type="checkbox"/><br/>           Material <input type="checkbox"/><br/>           Internal Transport <input type="checkbox"/><br/>           Tribal Knowledge <input type="checkbox"/><br/>           LOA <input type="checkbox"/><br/>           Substation <input type="checkbox"/><br/>           Past Expiry Date <input type="checkbox"/><br/>           Misidentified <input type="checkbox"/> </div> <div>           No Re-verification <input type="checkbox"/><br/>           Operator <input type="checkbox"/><br/>           Offset/Setup <input type="checkbox"/><br/>           Supplier <input type="checkbox"/><br/>           Training <input type="checkbox"/><br/>           Use for Testing <input type="checkbox"/><br/>           Poor Information <input type="checkbox"/><br/>           Rushing <input type="checkbox"/><br/>           Product Improvement <input type="checkbox"/><br/>           Process Improvement <input type="checkbox"/><br/>           Manufacturing Process <input type="checkbox"/><br/>           Past Due <input type="checkbox"/> </div> </div> |  | <div style="display: flex; justify-content: space-between;"> <div>           Pressure/Forced <input type="checkbox"/><br/>           Bending <input type="checkbox"/><br/>           Centre Not Concentric <input type="checkbox"/><br/>           Cracks <input type="checkbox"/><br/>           Crimp/Kink/Ripple/Wave <input type="checkbox"/><br/>           Cuffs <input type="checkbox"/><br/>           Crushing <input type="checkbox"/><br/>           Heat Treat <input type="checkbox"/><br/>           Wave/Twist in Tube <input type="checkbox"/><br/>           Marks/Chatter <input type="checkbox"/> </div> <div>           Temperature/Cure <input type="checkbox"/><br/>           Set-up <input type="checkbox"/><br/>           BOM/Route <input type="checkbox"/><br/>           Broken/Damage/Defect <input type="checkbox"/><br/>           Inspection Incomplete/Unqualified <input type="checkbox"/><br/>           Contamination <input type="checkbox"/><br/>           Countersink <input type="checkbox"/><br/>           Cut Too Short <input type="checkbox"/><br/>           Instructions Incomplete/Unclear <input type="checkbox"/><br/>           Drill Holes <input type="checkbox"/> </div> <div>           Power Loss/Surge <input type="checkbox"/><br/>           Folio/Program <input type="checkbox"/><br/>           Grain <input type="checkbox"/><br/>           Weld <input type="checkbox"/><br/>           Wrong Stock Pulled <input type="checkbox"/><br/>           Out of Sequence <input type="checkbox"/><br/>           Off-set <input type="checkbox"/><br/>           Mislabeled <input type="checkbox"/><br/>           Fit/Function <input type="checkbox"/><br/>           Misaligned/off center <input type="checkbox"/> </div> <div>           Positioned Wrong <input type="checkbox"/><br/>           Outside Dimensions <input type="checkbox"/><br/>           Over/Under tolerance <input type="checkbox"/><br/>           Part Incorrect <input type="checkbox"/><br/>           Part Lost/Missing <input type="checkbox"/><br/>           Part Moved <input type="checkbox"/><br/>           Drawing <input type="checkbox"/><br/>           Finish <input type="checkbox"/><br/>           Misread <input type="checkbox"/><br/>           Turning Sequence <input type="checkbox"/> </div> </div> |  |   |  |  |  |   |  |
|   |  | OTHER : <input type="checkbox"/>   |  |   |  |  |  |   |  |

**Work Order ID 154085****\*154085\***

Page 2

Thursday, December 01, 2016 11:42:19 AM

Item ID: D3832-15 Accept **\*N900040100\*** Setup Start **\*NS1\***  
Revision ID: Stop **\*NS2\***  
Item Name: Mesh (Lid)  
Start Date: 12/2/2016 Start Qty: 1.00 **\*1\*** Cust Item ID:  
Required Date: 12/7/2016 Req'd Qty: 1.00 **\*1\*** Customer:  
Reference:

Approvals: Process Plan: \_\_\_\_\_ Date: \_\_\_\_\_ Tooling: \_\_\_\_\_ Date: \_\_\_\_\_ Run Start **\*NR1\***  
QC: \_\_\_\_\_ Date: \_\_\_\_\_ SPC (Y/N): \_\_\_\_\_ Date: \_\_\_\_\_ Stop **\*NR2\***

| Sequence ID/<br>Work Center ID | Operation<br>Description                    | Set Up/<br>Run Hours | Tool ID | Tool # | Plan<br>Code | Accept<br>Qty | Reject<br>Qty | Reject<br>Number | Insp.<br>Stamp |
|--------------------------------|---------------------------------------------|----------------------|---------|--------|--------------|---------------|---------------|------------------|----------------|
| 130                            | QC21- Final Inspection - Work Order Release | 0.00                 |         |        |              | <b>DAS</b>    |               |                  |                |
| <b>*130*</b>                   |                                             |                      |         |        |              | <b>21</b>     |               |                  |                |
| QC                             | Memo                                        | 0.00                 |         |        |              | <b>9-89</b>   |               |                  |                |
| Quality Control                |                                             |                      |         |        |              |               |               | DEC 05 2016      |                |

*AD 6-12-08*



DQA: \_\_\_\_\_ Date: \_\_\_\_\_

## WORK ORDER NON-CONFORMANCE / UPDATE



QA Closed: \_\_\_\_\_ Date: \_\_\_\_\_

Work Order update only ☐

|   |   |   |  |                                              |  |
|---|---|---|--|----------------------------------------------|--|
| Work Order: _____<br><br>Part No. _____<br><br>NCR No. _____   | <b>DISPOSITION</b><br><br>Rework <input type="checkbox"/><br>Scrap <input type="checkbox"/><br>Use-as-is <input type="checkbox"/><br>Suspected Unapproved <input type="checkbox"/> | <b>AGAINST DEPARTMENT/PROCESS</b><br><br><div style="display: flex; justify-content: space-between;"> <div>           Skid-tube <input type="checkbox"/><br/>           Machining <input type="checkbox"/><br/>           Thermoforming <input type="checkbox"/><br/>           Large Fab <input type="checkbox"/> </div> <div>           Cross tube <input type="checkbox"/><br/>           Small Fab <input type="checkbox"/><br/>           Finishing <input type="checkbox"/><br/>           Composite <input type="checkbox"/> </div> <div>           Water Jet <input type="checkbox"/><br/>           Prod. Eng. Coord. <input type="checkbox"/><br/>           Rec/Store/Packaging <input type="checkbox"/><br/>           Supplier <input type="checkbox"/> </div> <div>           Engineering <input type="checkbox"/><br/>           Quality <input type="checkbox"/><br/>           Other <input type="checkbox"/> </div> </div>   |  |                                              |  |
| Date :   | Step #:   | QTY Effective :   |  | MRB (QSI042) Approval                        |  |
| Description Work Order Deviation   |   | Disposition   |  |                                              |  |
|   |   |   |  | Completed By                                 |  |
|   |   |   |  | Lead hand / Supervisor Approval Verification |  |
|   |   |   |  | QC / QA Coordinator Approval                 |  |
| <b>Root Cause</b><br><div style="display: flex; justify-content: space-between;"> <div>           Environment <input type="checkbox"/><br/>           Design <input type="checkbox"/><br/>           Doc/Data <input type="checkbox"/><br/>           Equip/Tooling <input type="checkbox"/><br/>           Handling/Pre <input type="checkbox"/><br/>           Material <input type="checkbox"/><br/>           Internal Transport <input type="checkbox"/><br/>           Tribal Knowledge <input type="checkbox"/><br/>           LOA <input type="checkbox"/><br/>           Substation <input type="checkbox"/><br/>           Past Expiry Date <input type="checkbox"/><br/>           Misidentified <input type="checkbox"/> </div> <div>           No Re-verification <input type="checkbox"/><br/>           Operator <input type="checkbox"/><br/>           Offset/Setup <input type="checkbox"/><br/>           Supplier <input type="checkbox"/><br/>           Training <input type="checkbox"/><br/>           Use for Testing <input type="checkbox"/><br/>           Poor Information <input type="checkbox"/><br/>           Rushing <input type="checkbox"/><br/>           Product Improvement <input type="checkbox"/><br/>           Process Improvement <input type="checkbox"/><br/>           Manufacturing Process <input type="checkbox"/><br/>           Past Due <input type="checkbox"/> </div> </div> |   | <b>FAULT CATEGORY</b><br><div style="display: flex; justify-content: space-between;"> <div>           Pressure/Forced <input type="checkbox"/><br/>           Bending <input type="checkbox"/><br/>           Centre Not Concentric <input type="checkbox"/><br/>           Cracks <input type="checkbox"/><br/>           Crimp/Kink/Ripple/Wave <input type="checkbox"/><br/>           Cuffs <input type="checkbox"/><br/>           Crushing <input type="checkbox"/><br/>           Heat Treat <input type="checkbox"/><br/>           Wave/Twist in Tube <input type="checkbox"/><br/>           Marks/Chatter <input type="checkbox"/> </div> <div>           Temperature/Cure <input type="checkbox"/><br/>           Set-up <input type="checkbox"/><br/>           BOM/Route <input type="checkbox"/><br/>           Broken/Damage/Defect <input type="checkbox"/><br/>           Inspection Incomplete/Unqualified <input type="checkbox"/><br/>           Contamination <input type="checkbox"/><br/>           Countersink <input type="checkbox"/><br/>           Cut Too Short <input type="checkbox"/><br/>           Instructions Incomplete/Unclear <input type="checkbox"/><br/>           Drill Holes <input type="checkbox"/> </div> <div>           Power Loss/Surge <input type="checkbox"/><br/>           Folio/Program <input type="checkbox"/><br/>           Grain <input type="checkbox"/><br/>           Weld <input type="checkbox"/><br/>           Wrong Stock Pulled <input type="checkbox"/><br/>           Out of Sequence <input type="checkbox"/><br/>           Off-set <input type="checkbox"/><br/>           Mislabeled <input type="checkbox"/><br/>           Fit/Function <input type="checkbox"/><br/>           Misaligned/off center <input type="checkbox"/> </div> <div>           Positioned Wrong <input type="checkbox"/><br/>           Outside Dimensions <input type="checkbox"/><br/>           Over/Under tolerance <input type="checkbox"/><br/>           Part Incorrect <input type="checkbox"/><br/>           Part Lost/Missing <input type="checkbox"/><br/>           Part Moved <input type="checkbox"/><br/>           Drawing <input type="checkbox"/><br/>           Finish <input type="checkbox"/><br/>           Misread <input type="checkbox"/><br/>           Turning Sequence <input type="checkbox"/> </div> </div> |  |                                              |  |
| OTHER : <input type="checkbox"/>   |   |   |  |                                              |  |

# Picklist Print

Thursday, December 01, 2016 11:42:18 AM

Page 1

Work Order ID: 154085

**\*154085\***

Parent Item: D3832-15

**\*D3832-15\***

Parent Item Name: Mesh (Lid)

Start Date: 12/2/2016

Required Date: 12/7/2016

Start Qty: 1.00

Required Qty: 1.00

Comments: IPP REV:A 12.07.27 AS PER DWG REV.B DD VERF:EC

| Component Item ID/<br>Item Name | Replacement<br>Item ID | Mfg/<br>Purch | Bin<br>Item | Primary<br>Location | Last<br>Location | Route<br>Seq ID | Unit of<br>Measure | Qty on<br>Hand | Qty per Kit | Total<br>Qty | Qty<br>Issued | Date<br>Issued | Status |
|---------------------------------|------------------------|---------------|-------------|---------------------|------------------|-----------------|--------------------|----------------|-------------|--------------|---------------|----------------|--------|
| M304EX0.75-16F                  |                        | Purchased     | No          |                     |                  | 100             | sf                 | 751.7200       | 10.44       | 10.98947     |               |                |        |

✓ **\*M304FX0 75-16F\***  
Expanded Metal Flat SS

**\*\*** *M135660 → 13 Dec* **DEC 05 2016**

| <u>Location</u> | <u>Loc Qty</u> | <u>Loc Code</u> |
|-----------------|----------------|-----------------|
| WA004           | 751.71996      |                 |
| M134954         | 11.99996       |                 |
| M135485         | 37.72          |                 |
| M135660         | 385            |                 |
| M136012         | 317            |                 |

**DAS**  
**43**  
9-89

DQA: \_\_\_\_\_ Date: \_\_\_\_\_

## WORK ORDER NON-CONFORMANCE / UPDATE



QA Closed: \_\_\_\_\_ Date: \_\_\_\_\_

Work Order update only ☐

|                                                              |  |   |  |   |  |  |   |  |  |
|--------------------------------------------------------------|--|---|--|---|--|--|---|--|--|
| Work Order: _____<br><br>Part No. _____<br><br>NCR No. _____ |  | <b>DISPOSITION</b><br><br>Rework <input type="checkbox"/><br>Scrap <input type="checkbox"/><br>Use-as-is <input type="checkbox"/><br>Suspected Unapproved <input type="checkbox"/> |  | <b>AGAINST DEPARTMENT/PROCESS</b><br><br><div style="display: flex; justify-content: space-between;"> <div>             Skid-tube <input type="checkbox"/><br/>             Machining <input type="checkbox"/><br/>             Thermoforming <input type="checkbox"/><br/>             Large Fab <input type="checkbox"/> </div> <div>             Cross tube <input type="checkbox"/><br/>             Small Fab <input type="checkbox"/><br/>             Finishing <input type="checkbox"/><br/>             Composite <input type="checkbox"/> </div> <div>             Water Jet <input type="checkbox"/><br/>             Prod. Eng. Coord. <input type="checkbox"/><br/>             Rec/Store/Packaging <input type="checkbox"/><br/>             Supplier <input type="checkbox"/> </div> <div>             Engineering <input type="checkbox"/><br/>             Quality <input type="checkbox"/><br/>             Other <input type="checkbox"/> </div> </div> |  |  |   |  |  |
| Date :                                                       |  | Step #:   |  | QTY Effective :   |  |  | <b>MRB (QSI042) Approval</b><br><br><div style="border: 1px solid black; height: 150px; margin-top: 10px;"></div> |  |  |
| Description Work Order Deviation                             |  |   |  | Disposition   |  |  |   |  |  |
|                                                              |  |   |  |   |  |  |   |  |  |
|                                                              |  |   |  |   |  |  |   |  |  |
|                                                              |  |   |  |   |  |  | Completed By   |  |  |
|                                                              |  |   |  |   |  |  | Lead hand / Supervisor Approval Verification                                                                      |  |  |
|                                                              |  |   |  |   |  |  | QC / QA Coordinator Approval                                                                                      |  |  |

| Root Cause                                  |                                                |                                                 |                                                            | FAULT CATEGORY                                 |                                               |  |  |
|---------------------------------------------|------------------------------------------------|-------------------------------------------------|------------------------------------------------------------|------------------------------------------------|-----------------------------------------------|--|--|
| Environment <input type="checkbox"/>        | <input type="checkbox"/> No Re-verification    | Pressure/Forced <input type="checkbox"/>        | <input type="checkbox"/> Temperature/Cure                  | Power Loss/Surge <input type="checkbox"/>      | <input type="checkbox"/> Positioned Wrong     |  |  |
| Design <input type="checkbox"/>             | <input type="checkbox"/> Operator              | Bending <input type="checkbox"/>                | Set-up <input type="checkbox"/>                            | Folio/Program <input type="checkbox"/>         | Outside Dimensions <input type="checkbox"/>   |  |  |
| Doc/Data <input type="checkbox"/>           | <input type="checkbox"/> Offset/Setup          | Centre Not Concentric <input type="checkbox"/>  | BOM/Route <input type="checkbox"/>                         | Grain <input type="checkbox"/>                 | Over/Under tolerance <input type="checkbox"/> |  |  |
| Equip/Tooling <input type="checkbox"/>      | <input type="checkbox"/> Supplier              | Cracks <input type="checkbox"/>                 | Broken/Damage/Defect <input type="checkbox"/>              | Weld <input type="checkbox"/>                  | Part Incorrect <input type="checkbox"/>       |  |  |
| Handling/Pre <input type="checkbox"/>       | <input type="checkbox"/> Training              | Crimp/Kink/Ripple/Wave <input type="checkbox"/> | Inspection Incomplete/Unqualified <input type="checkbox"/> | Wrong Stock Pulled <input type="checkbox"/>    | Part Lost/Missing <input type="checkbox"/>    |  |  |
| Material <input type="checkbox"/>           | <input type="checkbox"/> Use for Testing       | Cuffs <input type="checkbox"/>                  | Contamination <input type="checkbox"/>                     | Out of Sequence <input type="checkbox"/>       | Part Moved <input type="checkbox"/>           |  |  |
| Internal Transport <input type="checkbox"/> | <input type="checkbox"/> Poor Information      | Crushing <input type="checkbox"/>               | Countersink <input type="checkbox"/>                       | Off-set <input type="checkbox"/>               | Drawing <input type="checkbox"/>              |  |  |
| Tribal Knowledge <input type="checkbox"/>   | <input type="checkbox"/> Rushing               | Heat Treat <input type="checkbox"/>             | Cut Too Short <input type="checkbox"/>                     | Mislabeled <input type="checkbox"/>            | Finish <input type="checkbox"/>               |  |  |
| LOA <input type="checkbox"/>                | <input type="checkbox"/> Product Improvement   | Wave/Twist in Tube <input type="checkbox"/>     | Instructions Incomplete/Unclear <input type="checkbox"/>   | Fit/Function <input type="checkbox"/>          | Misread <input type="checkbox"/>              |  |  |
| Substation <input type="checkbox"/>         | <input type="checkbox"/> Process Improvement   | Marks/Chatter <input type="checkbox"/>          | Drill Holes <input type="checkbox"/>                       | Misaligned/off center <input type="checkbox"/> | Turning Sequence <input type="checkbox"/>     |  |  |
| Past Expiry Date <input type="checkbox"/>   | <input type="checkbox"/> Manufacturing Process | <b>OTHER :</b> <input type="checkbox"/>         |                                                            |                                                |                                               |  |  |
| Misidentified <input type="checkbox"/>      | <input type="checkbox"/> Past Due              |                                                 |                                                            |                                                |                                               |  |  |



SHOP COPY  
RETURN TO  
ENGINEERING  
UNCONTROLLED COPY  
SUBJECT TO AMENDMENT  
WITHOUT NOTICE  
WORK ORDER  
NO. 154085 MJS

16-12-01

**D3832-5 MESH (LID)**  
(D3832-9 SIMILAR)

**D3832-3 MESH (LID)**  
(D3832-7/-13/-15 SIMILAR) 8

**D3832-1 MESH (BASE)**  
(D3832-11 SIMILAR)

**RELEASED**  
2012-07-16

**NOTES:**

- 1) MATERIAL: AISI 304/316 EXPANDED STAINLESS STEEL MESH, 3/4-16F  
REF. DART SPEC. M304EX0.75-16F
- 2) FINISH: NONE
- 3) TOLERANCES: PER DART QSI 018 UNLESS OTHERWISE NOTED
- 4) UNITS: INCHES UNLESS OTHERWISE NOTED
- 5) BREAK SHARP EDGES: N/A
- 6) IDENTIFICATION: N/A
- 7) WEIGHT: PER APPROPRIATE TABLE
- 8) CUTOUTS IN D3832-3/-7/-13/-15 AT ASSY LEVEL AND SHOWN ON THIS DRAWING FOR REFERENCE ONLY


| B          | ADDED D3832-7/-8/-11/-13/-15. REASON: PAR10-50. | MB | 12.05.17 |
|------------|-------------------------------------------------|----|----------|
| A          | NEW ISSUE                                       | MB | 08.09.30 |
| REV.       | DESCRIPTION                                     | BY | DATE     |
| DESIGN     |                                                 |    |          |
| DRAWN      |                                                 |    |          |
| CHECKED    |                                                 |    |          |
| MFG. APPR. |                                                 |    |          |
| APPROVED   |                                                 |    |          |
| DE APPR.   |                                                 |    |          |
| DATE       | 12.05.17                                        |    |          |

|                                                          |              |
|----------------------------------------------------------|--------------|
| <b>DART AEROSPACE LTD</b><br>HAWKESBURY, ONTARIO, CANADA |              |
| DRAWING NO.<br><b>D3832</b>                              | REV. B       |
| TITLE<br><b>MESH (LID)</b>                               | SHEET 1 OF 3 |
|                                                          | SCALE<br>NTS |

COPYRIGHT © 2008 BY DART AEROSPACE LTD  
THIS DOCUMENT IS UNCLASSIFIED AND IS SUPPLIED ON THE EXPRESS CONDITION THAT IT IS  
NOT TO BE USED FOR ANY PURPOSE OR COPIED OR REPRODUCED IN ANY FORM WITHOUT  
WRITTEN PERMISSION FROM DART AEROSPACE LTD.



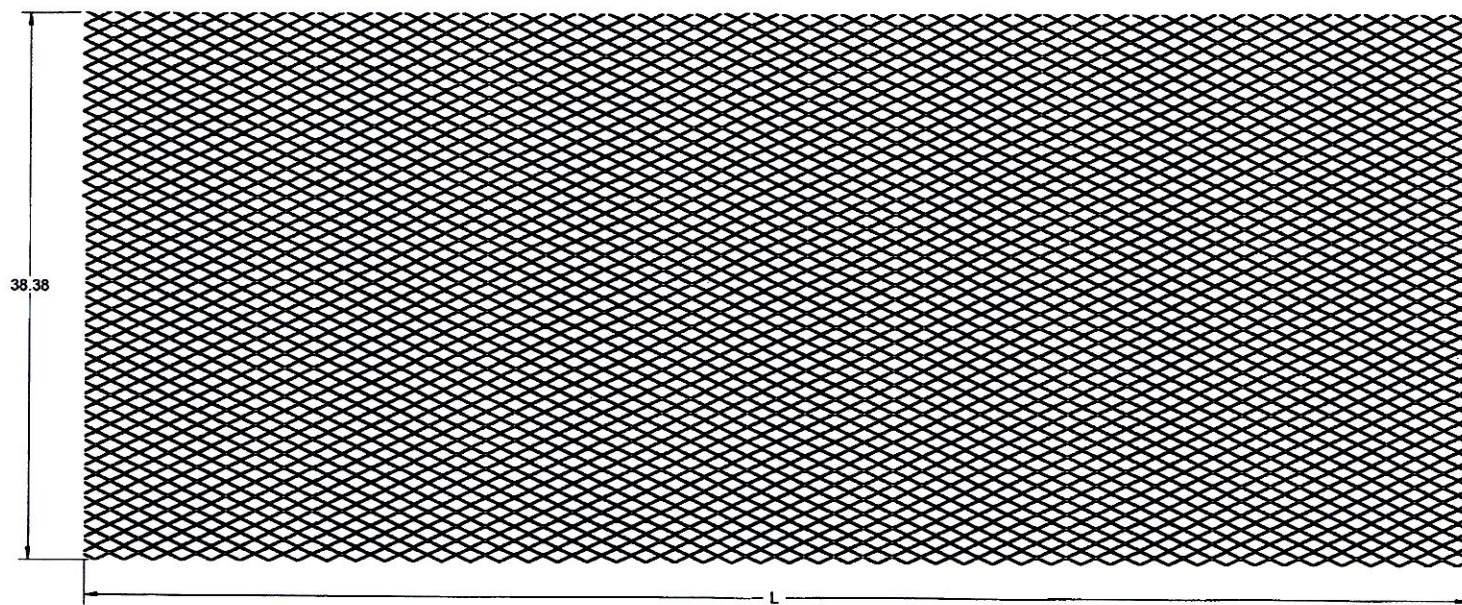

**D3832-X MESH (BASE)**




| DART PART<br>NUMBER | L     | WEIGHT<br>(lbs) |
|---------------------|-------|-----------------|
| D3832-1             | 95.50 | 13.50           |
| D3832-11            | 56.25 | 8.00            |

**RELEASED**  
2012-07-16


|            |          |   |              |
|------------|----------|---|--------------|
| DESIGN     |          | <b>DART AEROSPACE LTD</b>   |              |
| DRAWN      |          | HAWKESBURY, ONTARIO, CANADA   |              |
| CHECKED    |          | DRAWING NO.   | REV. B       |
| MFG. APPR. |          | D3832   | SHEET 2 OF 3 |
| APPROVED   |          | TITLE   | SCALE        |
| DE APPR.   |          | MESH (LID)   | NTS          |
| DATE       | 12.05.17 | <small>COPYRIGHT © 2008 BY DART AEROSPACE LTD<br/>THIS DOCUMENT IS PRIVATE AND CONFIDENTIAL AND IS SUPPLIED ON THE EXPRESS AGREEMENT THAT IT IS NOT TO BE USED FOR ANY PURPOSE OR COMMERCIALIZED TO ANY OTHER PERSON WITHOUT THE WRITTEN PERMISSION FROM DART AEROSPACE LTD.</small> |              |



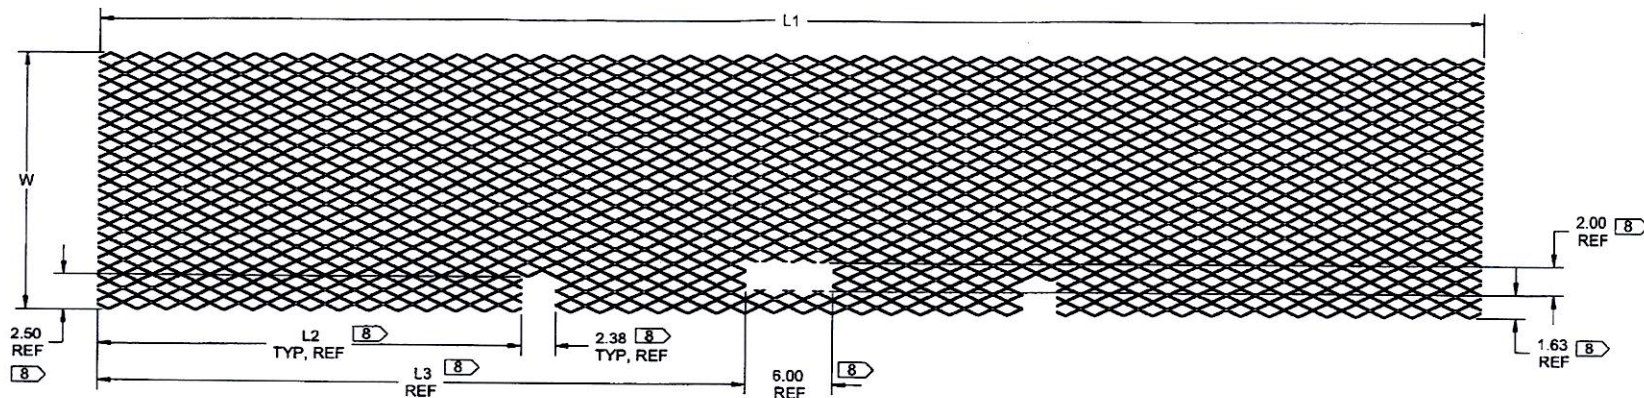

**D3832-X MESH (LID)**

| DART PART NUMBER | L1    | L2    | L3    | W     | WEIGHT (lbs) |
|------------------|-------|-------|-------|-------|--------------|
| D3832-3          | 95.50 | 29.31 | 44.75 | 18.00 | 6.25         |
| D3832-7          | 56.25 | 9.69  | 25.13 | 18.00 | 3.70         |
| D3832-13         | 94.80 | 28.96 | 44.40 | 27.00 | 9.50         |
| D3832-15         | 55.67 | 9.40  | 24.84 | 27.00 | 5.60         |

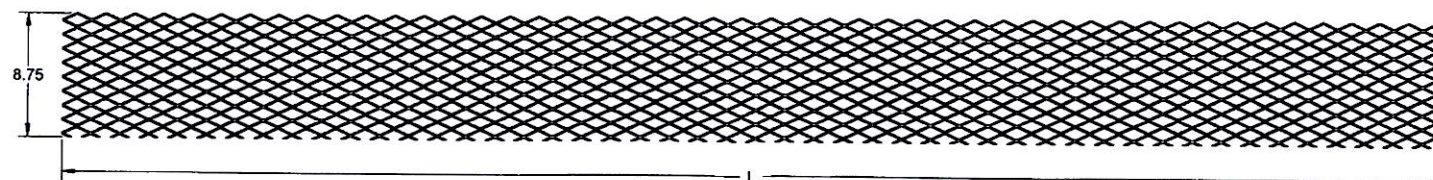

**D3832-X MESH (LID)**

| DART PART NUMBER | L     | WEIGHT (lbs) |
|------------------|-------|--------------|
| D3832-5          | 95.50 | 3.08         |
| D3832-9          | 56.25 | 1.81         |

**RELEASE**  
2012-07-16

|   |  |                             |
|---|--|-----------------------------|
| DESIGN   |  | <b>DART AEROSPACE LTD</b>   |
| DRAWN   |  | HAWKESBURY, ONTARIO, CANADA |
| CHECKED   |  | DRAWING NO. <b>D3832</b>    |
| MFG. APPR.   |  | REV. B                      |
| APPROVED   |  | SHEET 3 OF 3                |
| DE APPR.   |  | TITLE <b>MESH (LID)</b>     |
| DATE <b>12.05.17</b>   |  | SCALE <b>NTS</b>            |
| <small>COPYRIGHT © 2008 BY DART AEROSPACE LTD<br/>THIS DOCUMENT IS PRIVATE AND CONFIDENTIAL AND IS SUPPLIED ON THE EXPRESS CONDITION THAT IT IS NOT TO BE USED FOR ANY PURPOSE OR COPIED OR COMMUNICATED TO ANY OTHER PERSON WITHOUT WRITTEN PERMISSION FROM DART AEROSPACE LTD</small> |  |                             |